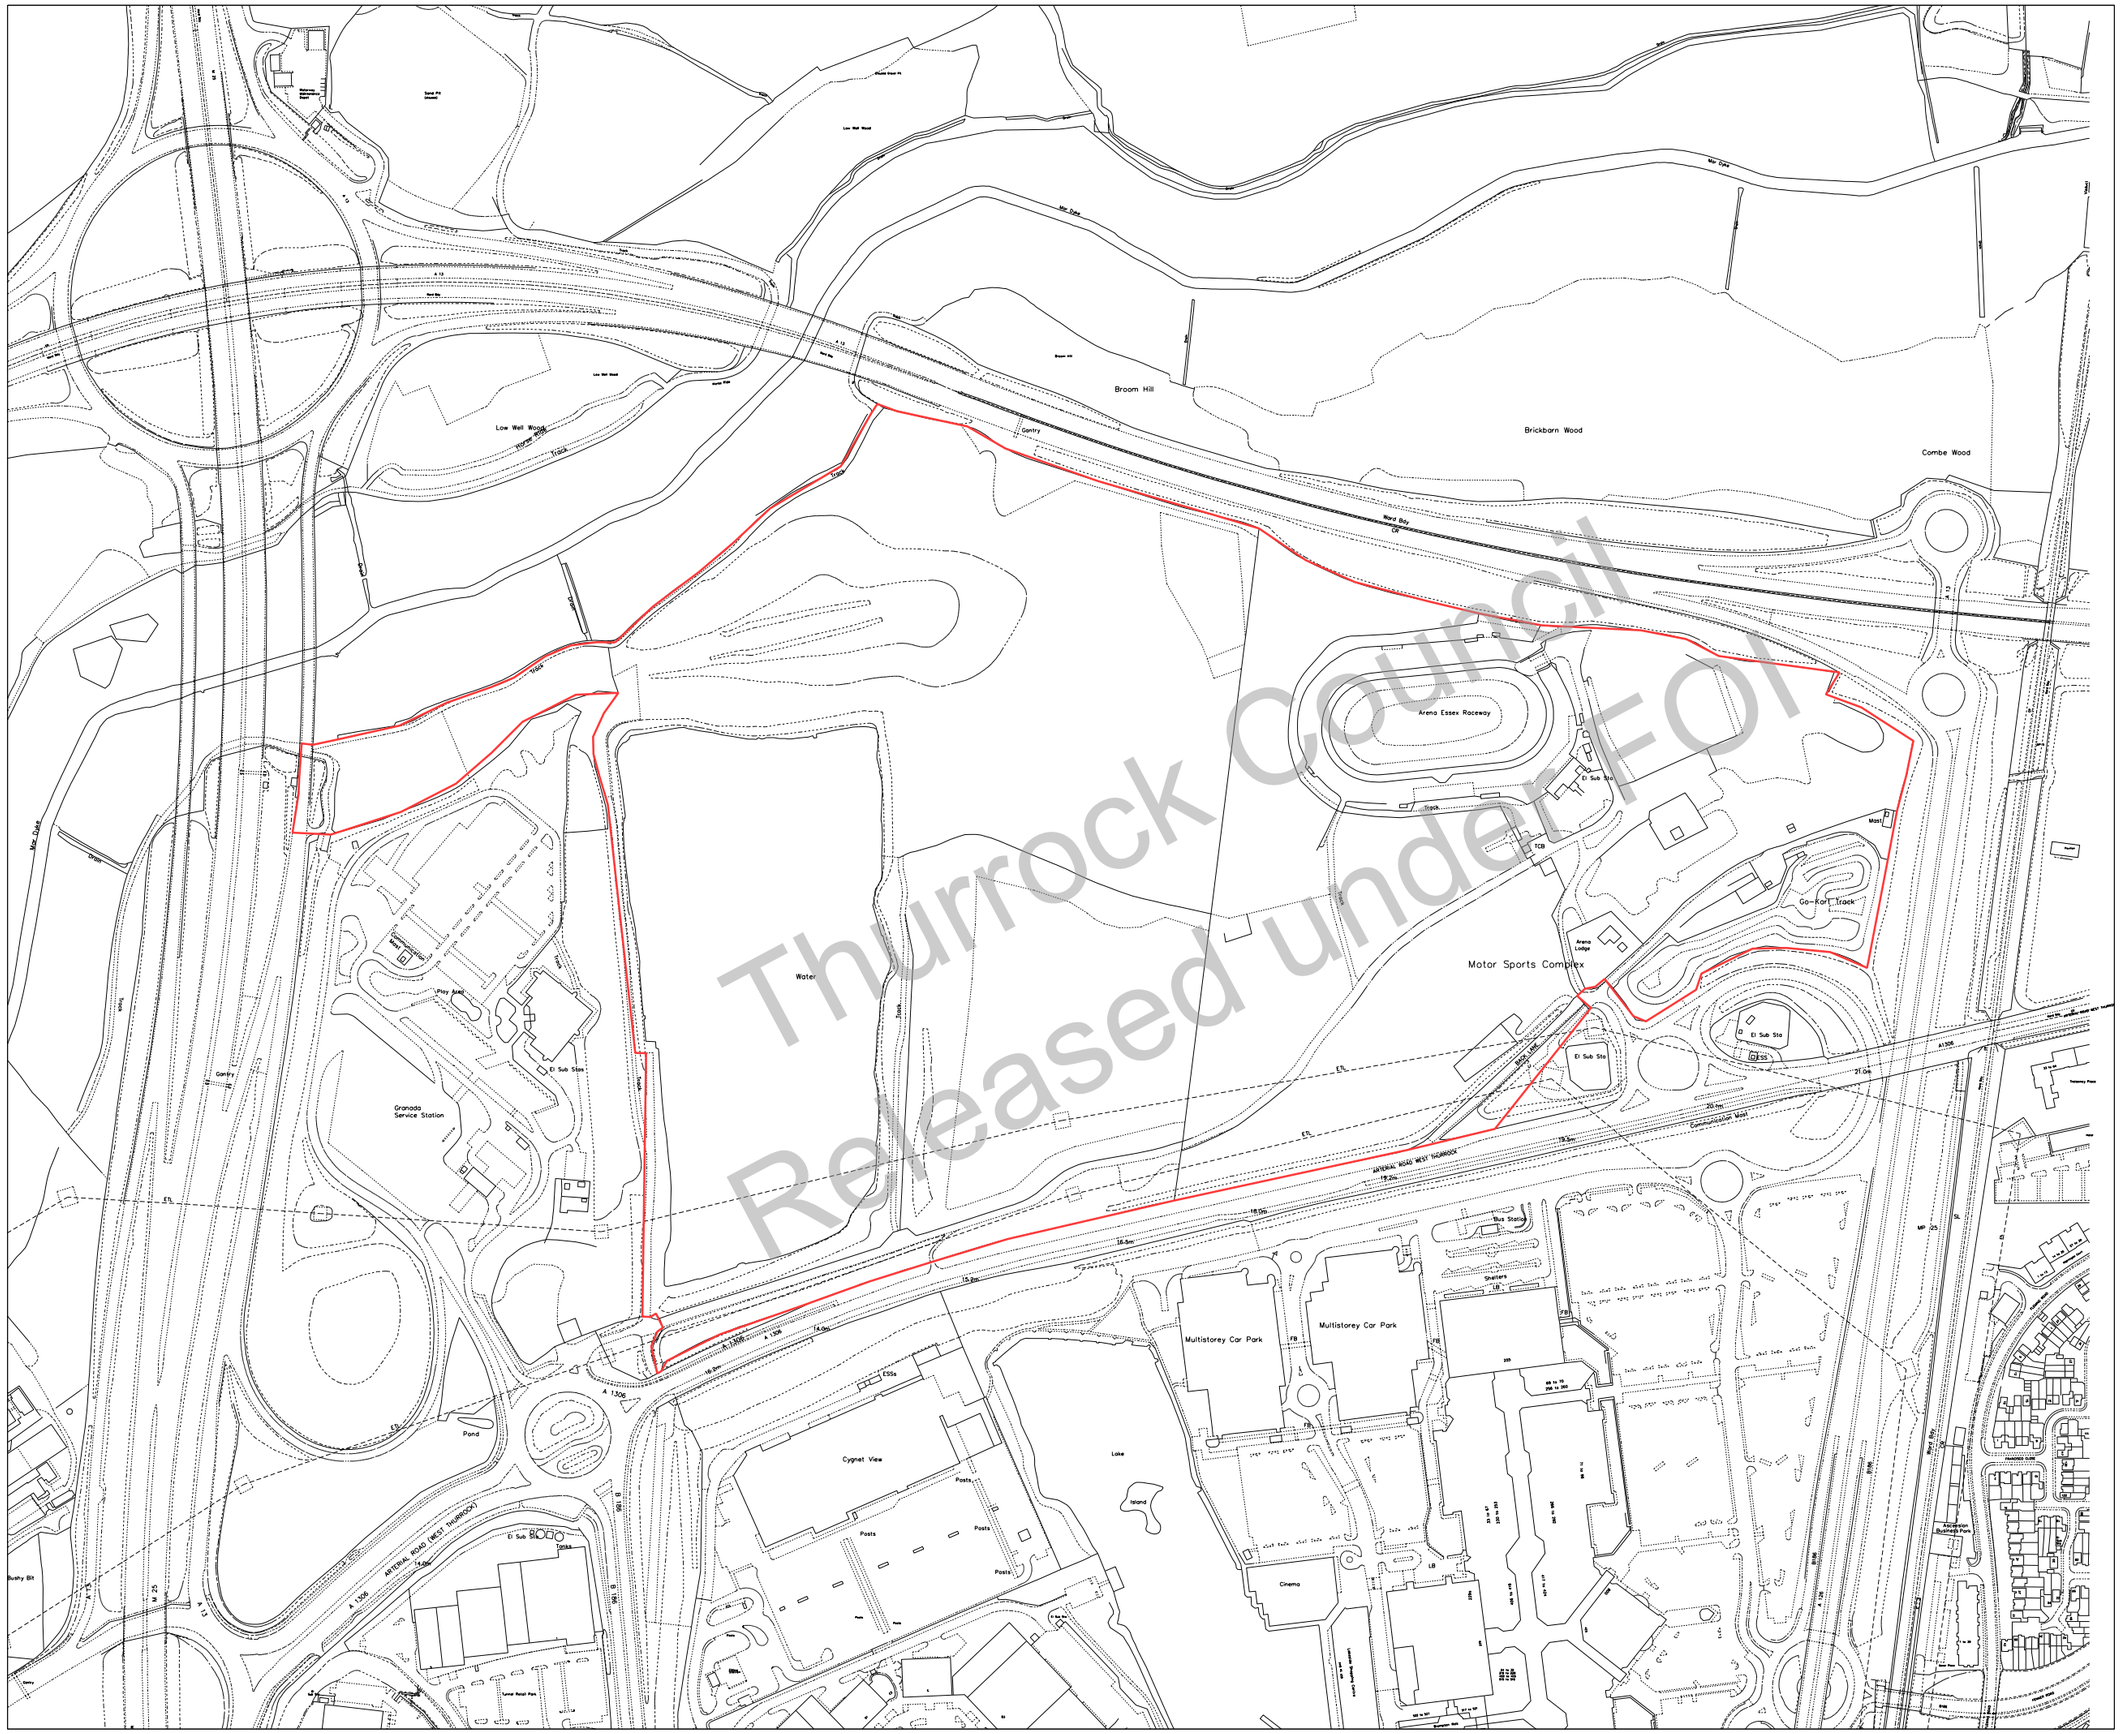

Thurrock Council
Released under FOI

General Notes

No implied licence exists. This drawing should not be used to calculate areas for the purposes of valuation. Do not scale this drawing. All dimensions to be checked on site by the contractor and such dimensions to be their responsibility. All work must comply with relevant British Standards and Building Regulations requirements. Drawing errors and omissions to be reported to the architect.

Notes

Rev	Date	Reason for Issue	Chk

Keyplan

N

Scale Bar

0 — 200m

sew Studio Egret West
3 Brewhouse Yard
London
EC1V 4JQ
0207 549 1730
hello@egretwest.com
egretwest.com
©2015 SEW ltd

Client
[redacted]

Project
Arena Essex

Drawing Title
Existing Site Plan
Boundary Overlay

Project Number	Status
0322	INFO.
Scale at A3	Date
1:5000	17.01.18
Drawn by	Checked by
CR	SEW

Drawing Number	Revision
0322-SEW-ZZ-00-DR-A-000000	-