

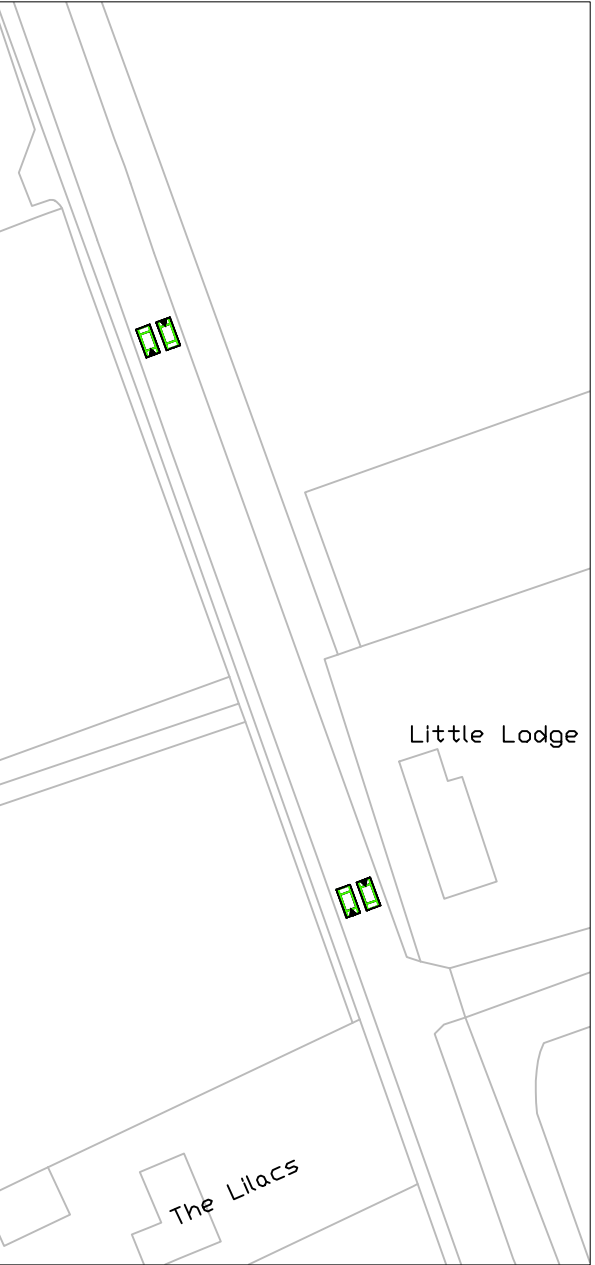


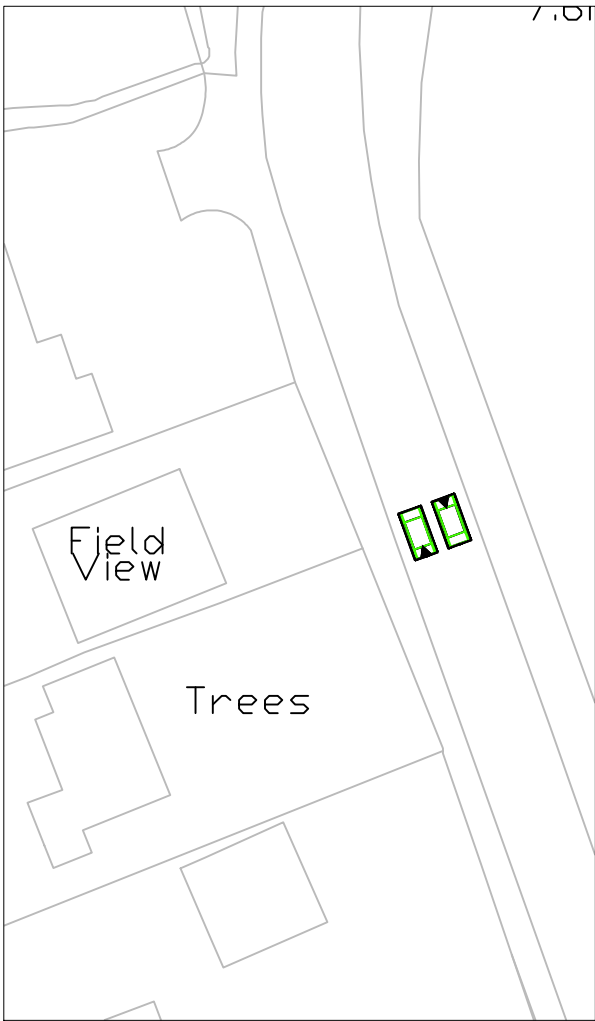


©Crown copyright and database Rights 2024. Ordnance Survey AC0000819536

Notes

- 1. ALL DIMENSIONS ARE IN METRES UNLESS OTHERWISE STATED.
- 2. THIS DRAWING SHALL BE READ IN CONJUNCTION WITH THE SPECIFICATION IN VOLUME 2 'SERVICE INFORMATION' AND ASSOCIATED ANNEXES.
- 3. THE CONTRACTOR IS TO MAINTAIN ACCESS TO ALL PROPERTIES AND BUSINESSES AT ALL TIMES. ALL REMAINING STREET FURNITURE AND TREES TO BE PROTECTED DURING WORKS.
- 4. ALL ROAD MARKINGS TO BE IN ACCORDANCE WITH 'THE TRAFFIC SIGNS REGULATIONS AND GENERAL DIRECTIONS 2016' & 'TRAFFIC SIGNS MANUAL - CHAPTER 5: ROAD MARKINGS' AND AUTHORISATION OF TRAFFIC SIGNS AND ROAD MARKINGS
- 5. ROAD MARKINGS SHALL BE IN THERMOPLASTIC SCREED WITH APPLIED SOLID GLASS BEADS.
- 6. WHERE RETAINED ROAD MARKINGS HAVE BEEN DAMAGED BY MARKINGS REMOVAL WORKS, THEY ARE TO BE REFRESHED.

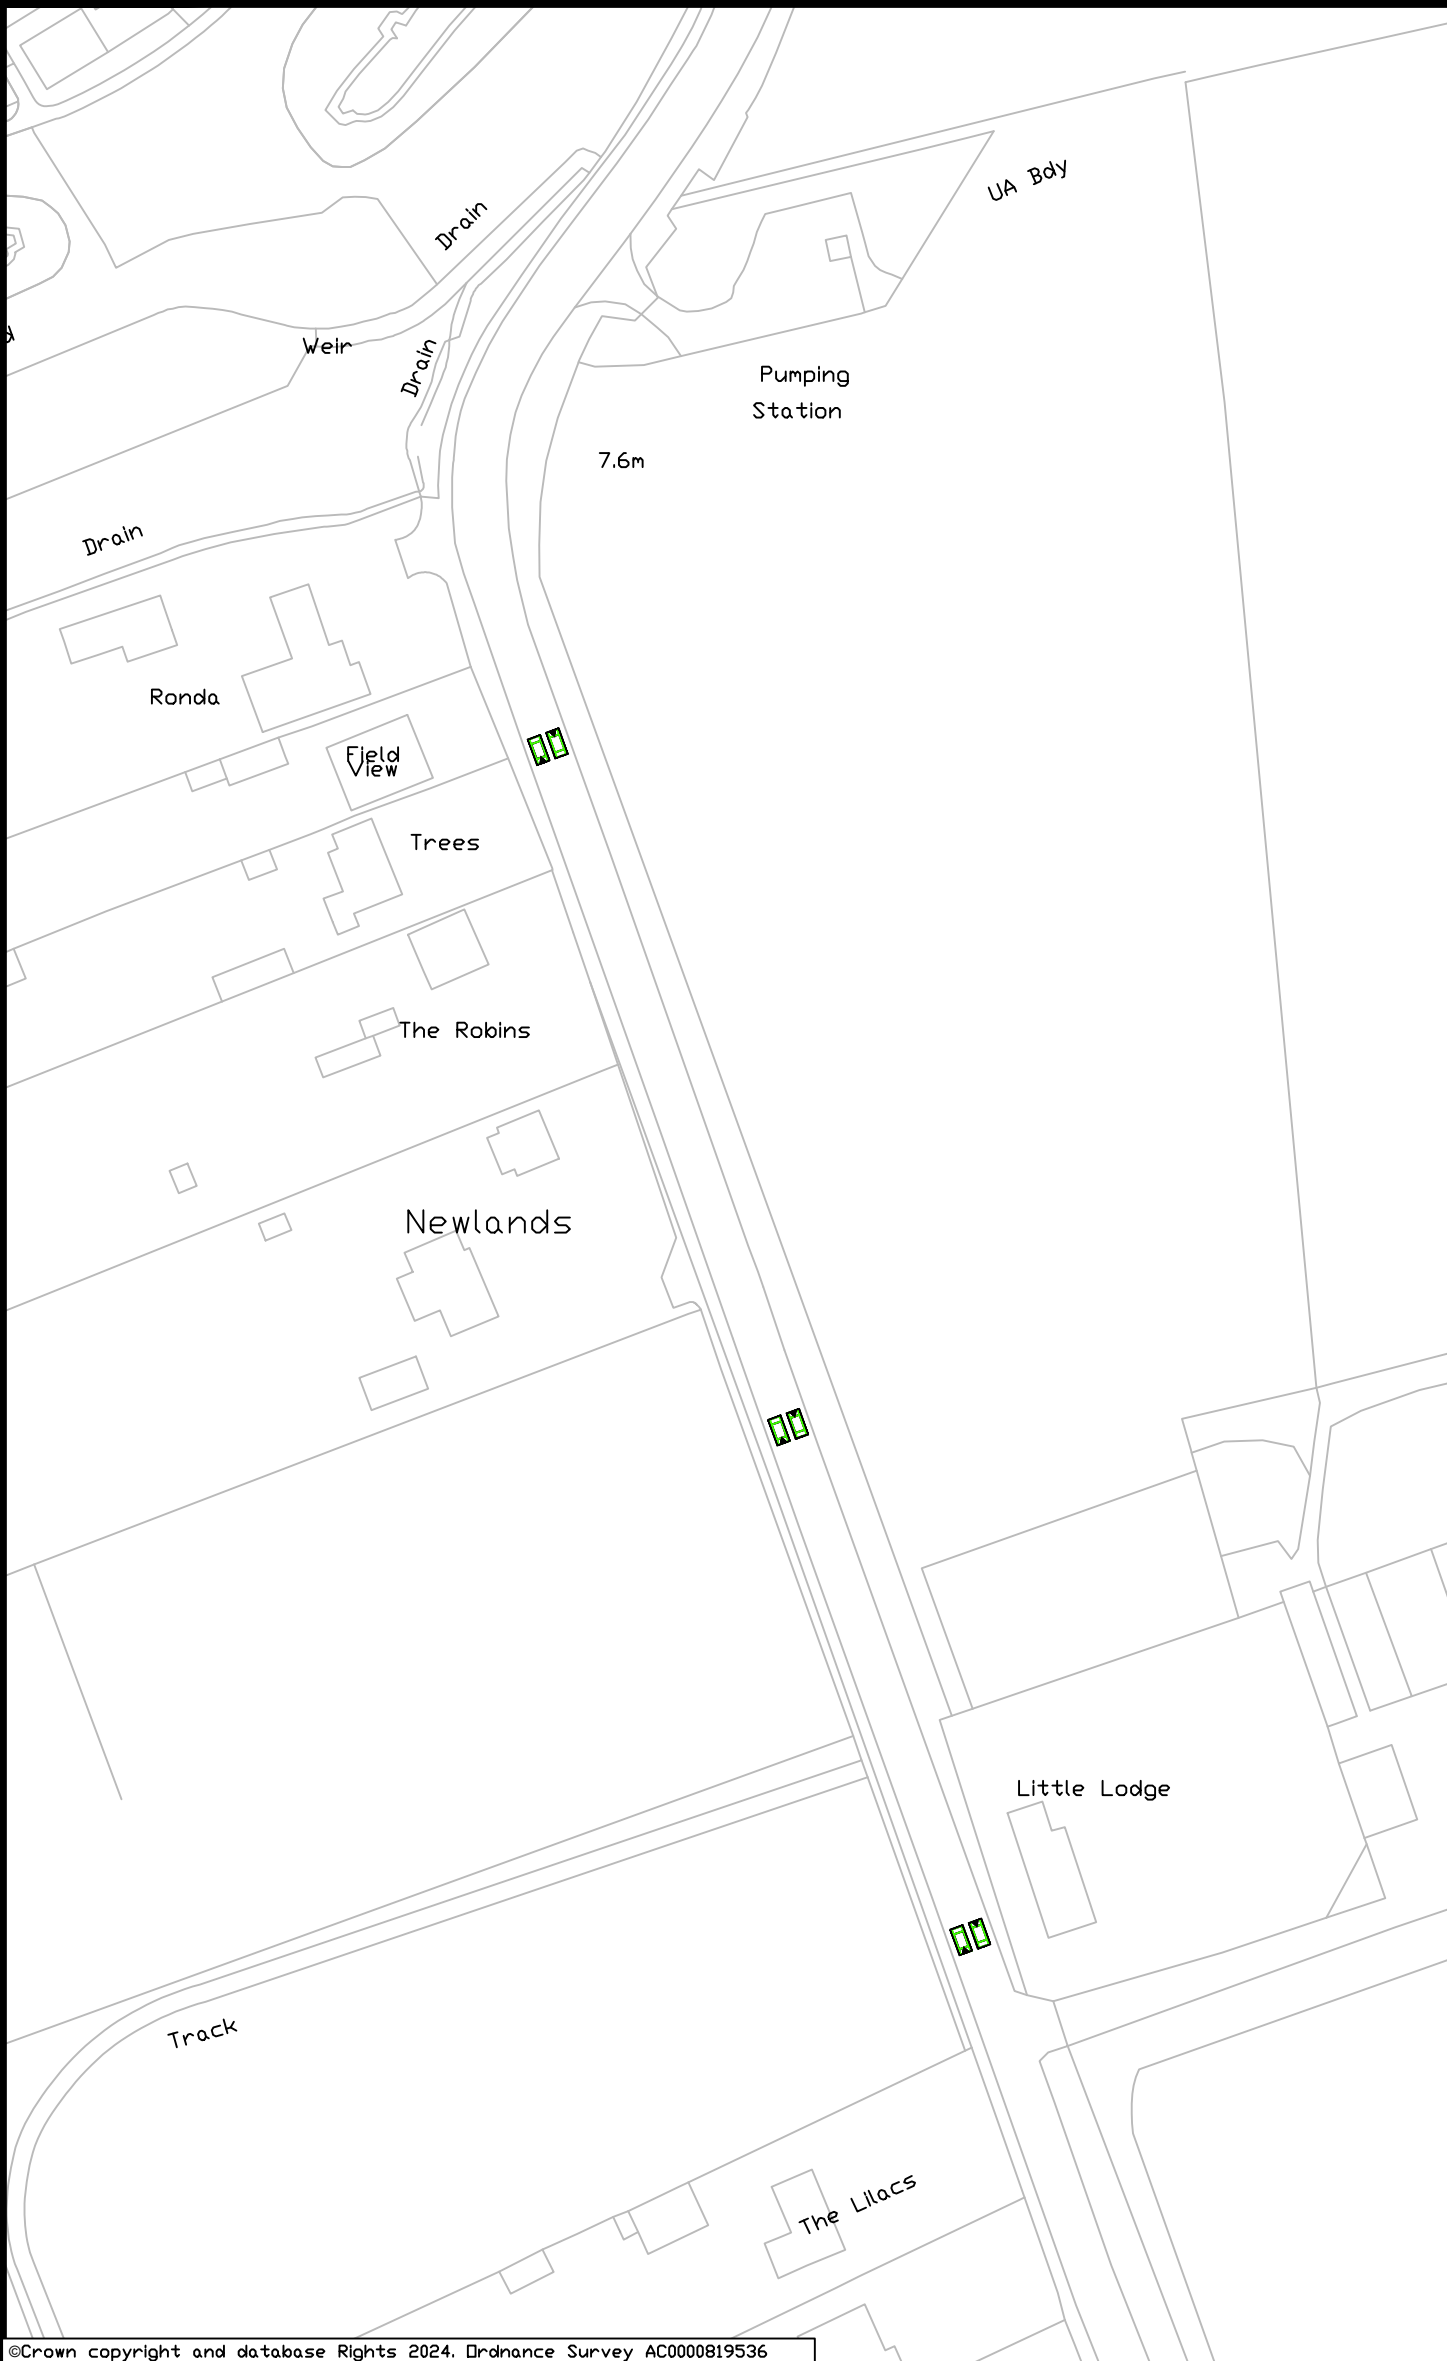

Key:

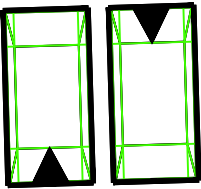

SET OF SPEED CUSHIONS



Project	LIP - HIGH ROAD, FOBHING
	HIGH ROAD, FOBHING
Title	
CONSULTATION PLAN - SPEED HUMPS - 6	

DESIGNED	DRAWN	STATUS		DATE
AG	AG	PRELIMINARY		02-10-2026
CHECKED	APPROVED	DRAWING NO	REV	SCALE
		LIP-2026-HRF-AG-05	0	N/A