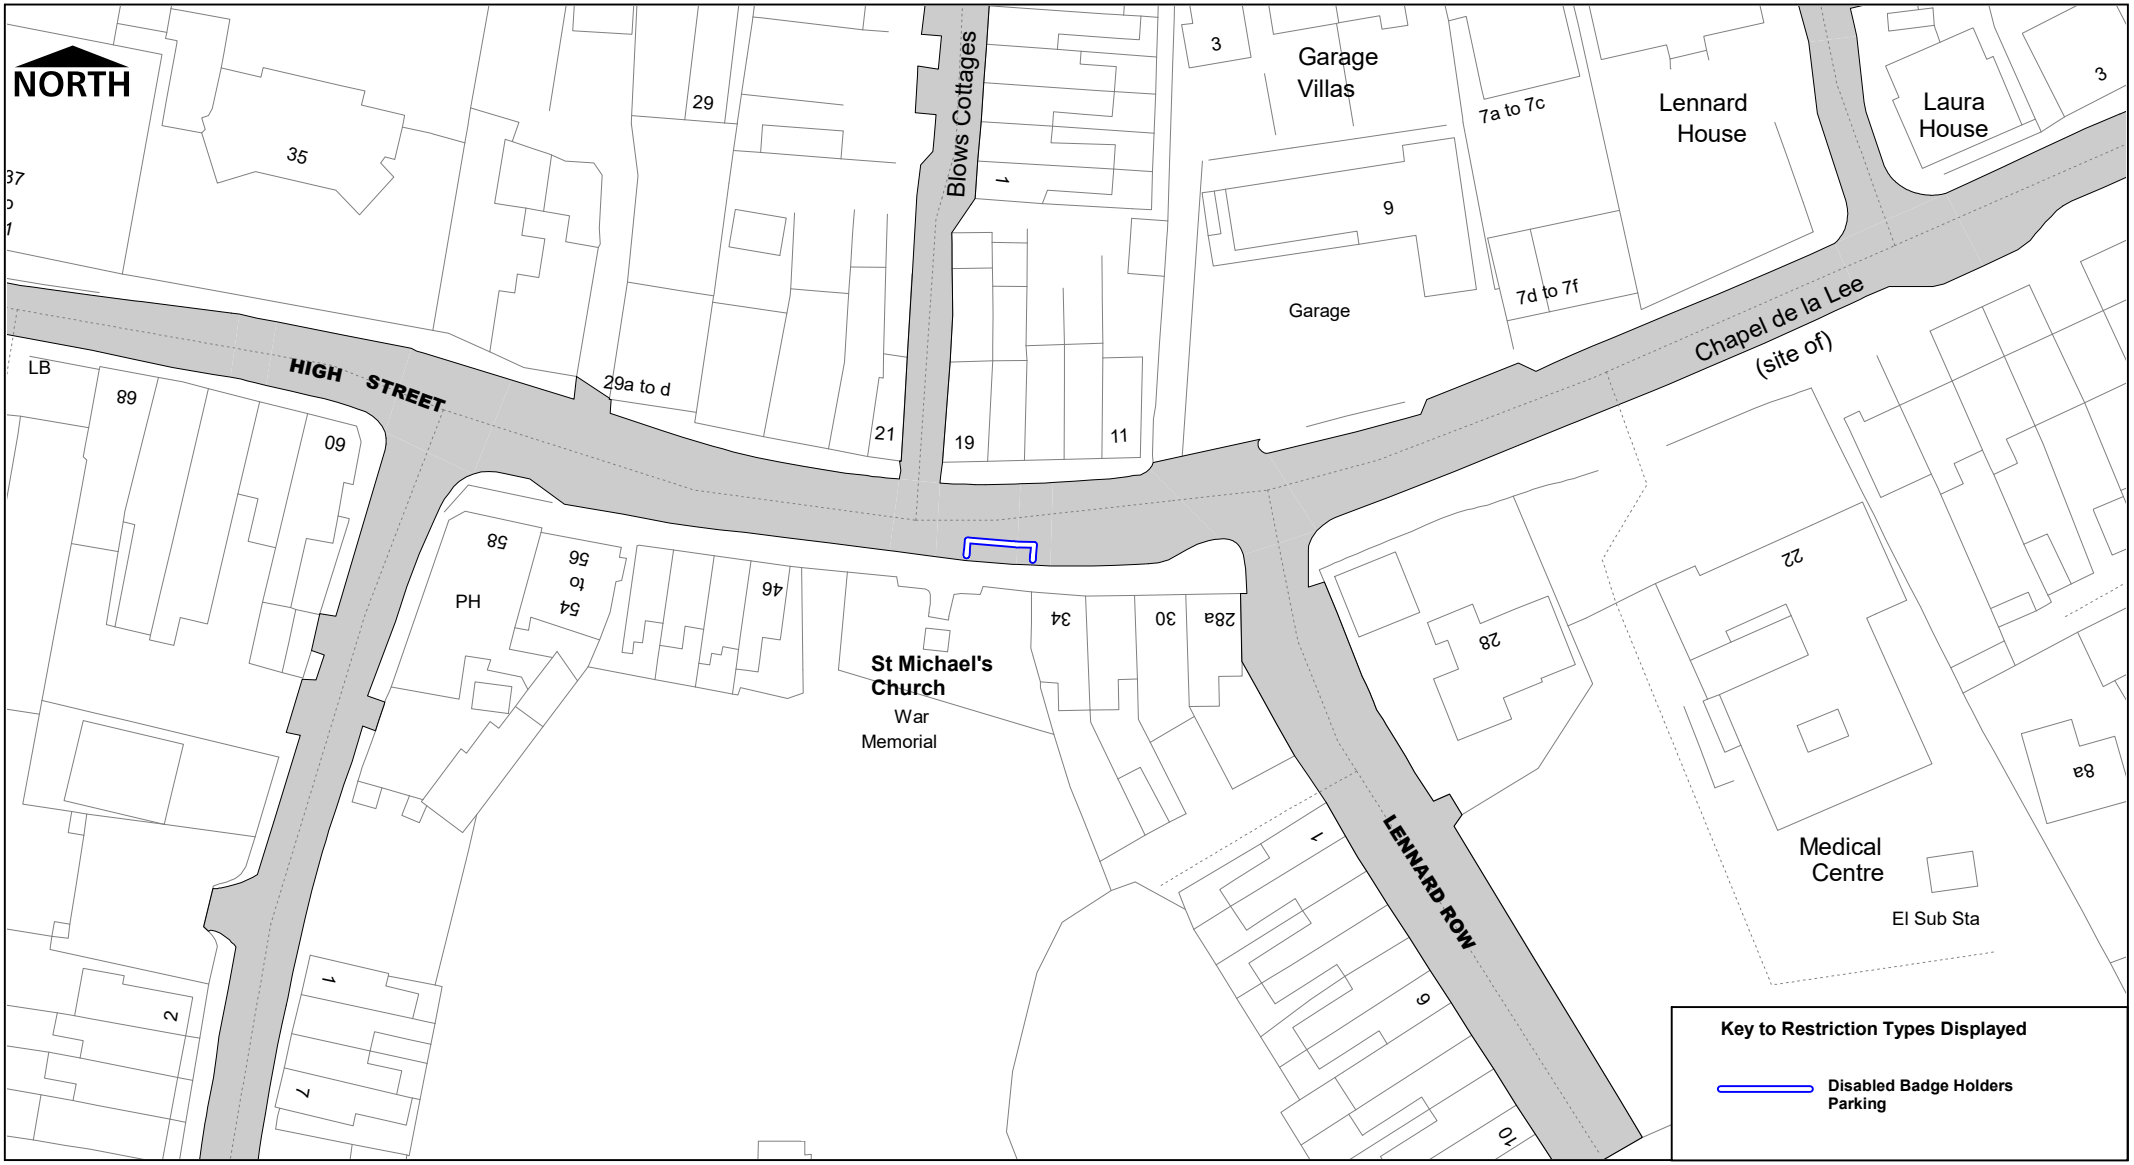

thurrock.gov.uk

The Borough of Thurrock (High Street, Aveley) (Disabled Badge Holders Parking Bay) Order 2026

© Crown copyright. All rights reserved
Thurrock Council
Licence No. 100025457 2026

SCALE	1 : 750
DATE	05/10/2026
DRAWING No.	Page 1 of 1
DRAWN BY	

TRAFFIC REGULATION ORDER

The Borough of Thurrock
(High Street, Aveley)
(Disabled Badge Holders Parking Bay)
Order 2026

STATEMENT of REASONS

Following a request from Occupational Therapy, the Council proposes to implement a "Disabled Badge Holders Parking Bay" to allow access for disabled persons to park within close proximity to their property as a result of their capability assessment. The proposed location has been assessed and identified as the most suitable for this request.

The general effect of the Order would be to introduce a "Disabled Badge Holders Parking Bay" at the location listed below:

i. On the southern side of High Street, Aveley, outside of St. Michael's Church.

TRAFFIC REGULATION ORDER

The Borough of Thurrock
(High Street, Aveley)
(Disabled Badge Holders Parking Bay)
Order 2026

Made	00th Month 2026
Coming into force	00th Month 2026

Thurrock Borough Council in exercise of the powers under sections 1, 2, 4, 32, 35 and Part IV of Schedule 9 to the Road Traffic Regulation Act 1984 (hereinafter referred to as "the 1984 Act") and all other enabling powers and after consultation with the Chief Officer of Police in accordance with Part III of Schedule 9 of the 1984 Act, hereby make the following Order.

1. The Order shall come into operation on the 00th Month 2026 and may be cited as The Borough of Thurrock (High Street, Aveley) (Disabled Badge Holders Parking Bay) Order 2026.

2. Without prejudice to the validity of anything done or to any liability incurred in respect of any act or omission before the coming into operation of this Order, The Borough of Thurrock (Stopping, Waiting, Loading and On-street Parking) Order 2017 shall have effect as though:

a) Schedule 2 is amended by the replacement of the following Map Tiles:

Map Tile Ref	Revision
AE8	

To be replaced by:

Map Tile Ref	Revision
AE8	

The Common Seal of
THURROCK BOROUGH COUNCIL
was hereunto affixed this
day of 2026
in the presence of

REMOVE "DRAFT" WATERMARK WHEN SEALED

Authorised Signatory

DRAFT