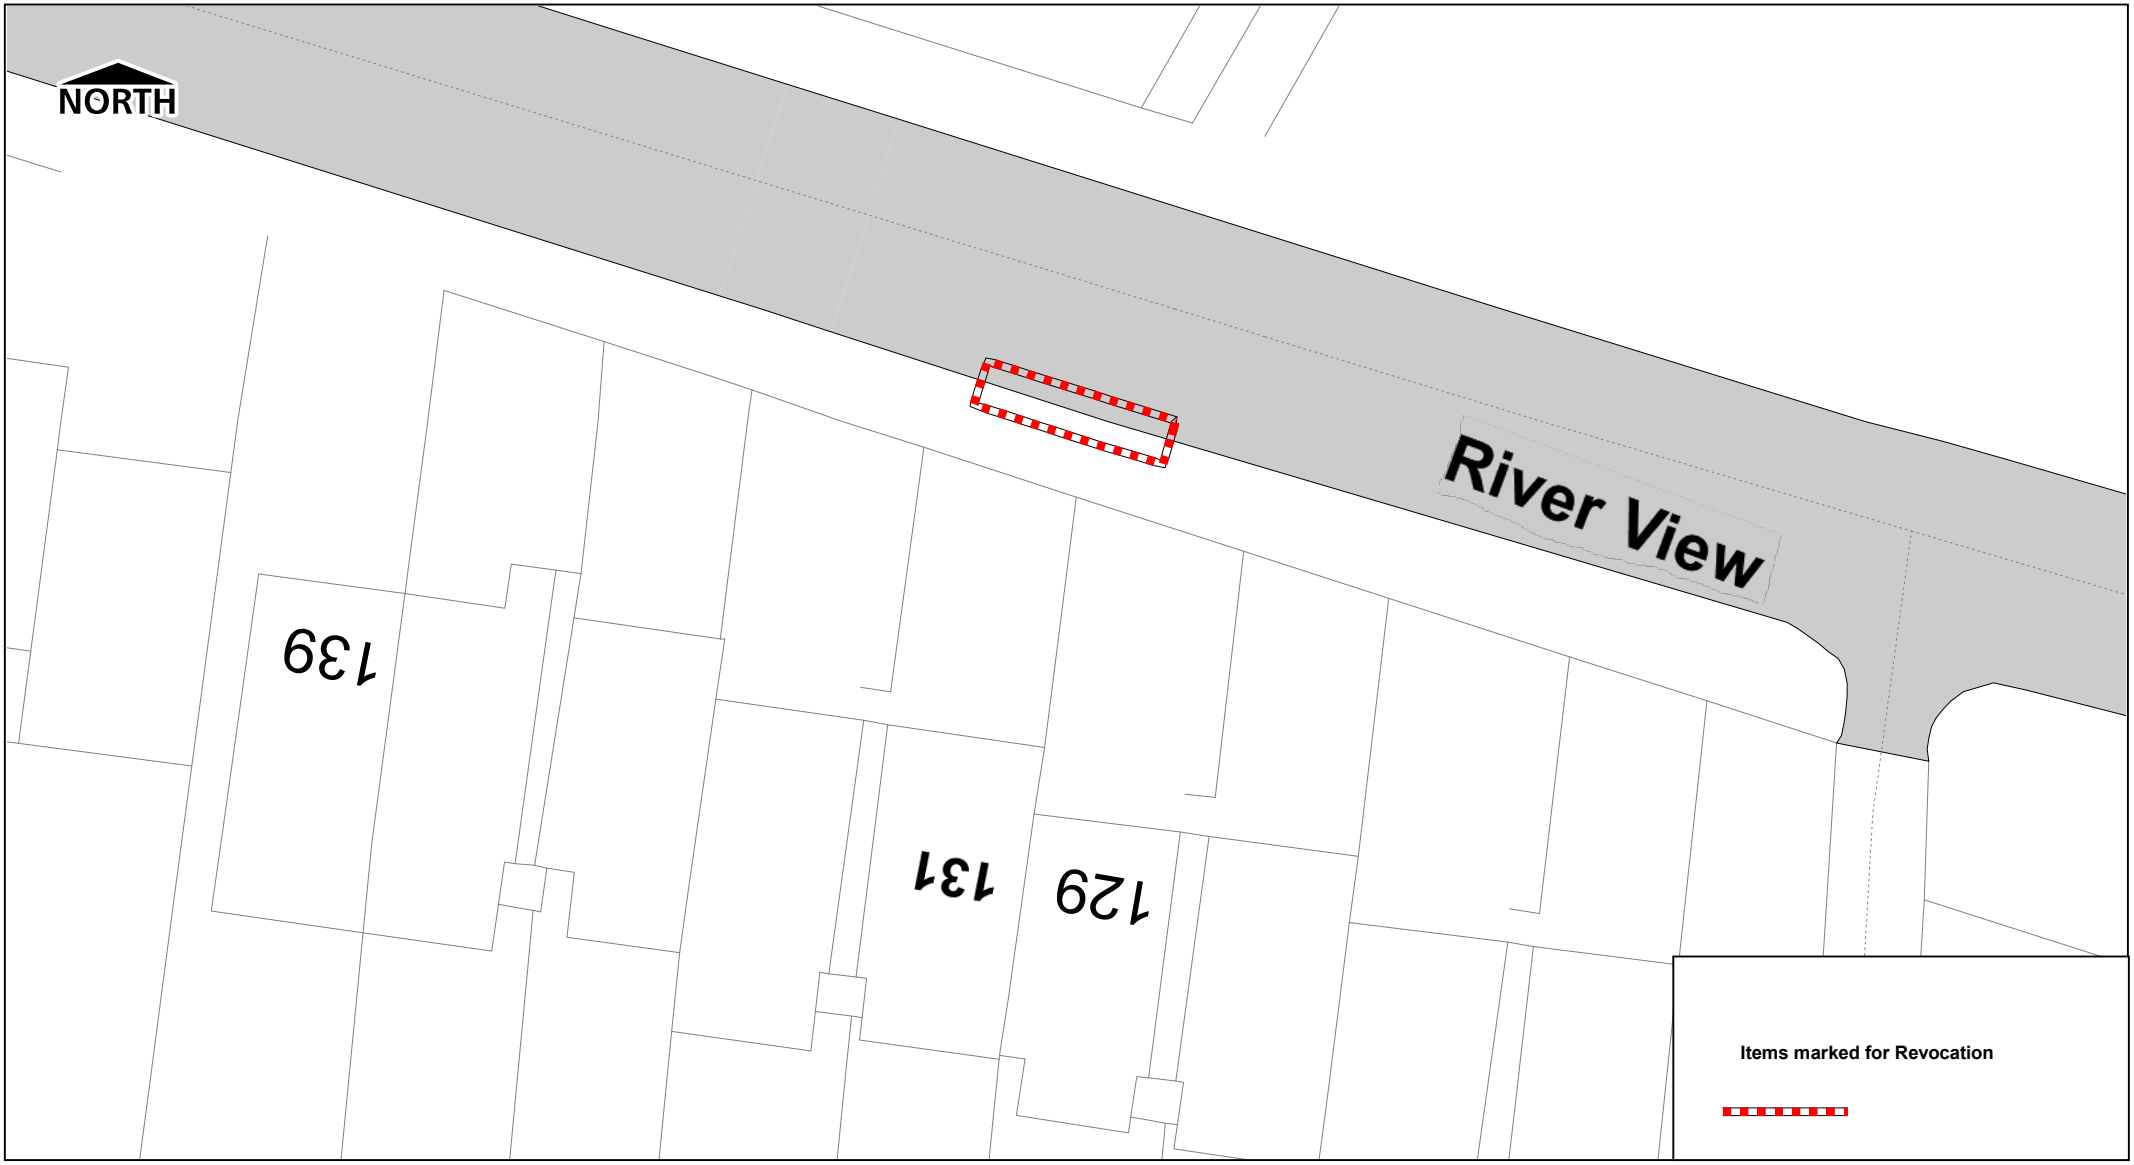



thurrock.gov.uk

The Borough of Thurrock
(River View, Chadwell St. Mary)
(Disabled Badge Holders Parking Bay)
Order 2025

© Crown copyright. All rights reserved
Thurrock Council
Licence No. 100025457 2025

| | |
|---|---|
| SCALE | 1 : 250 |
| DATE | 30/07/2025 |
| DRAWING No. | Page 1 of 1 |
| DRAWN BY | |
| | |