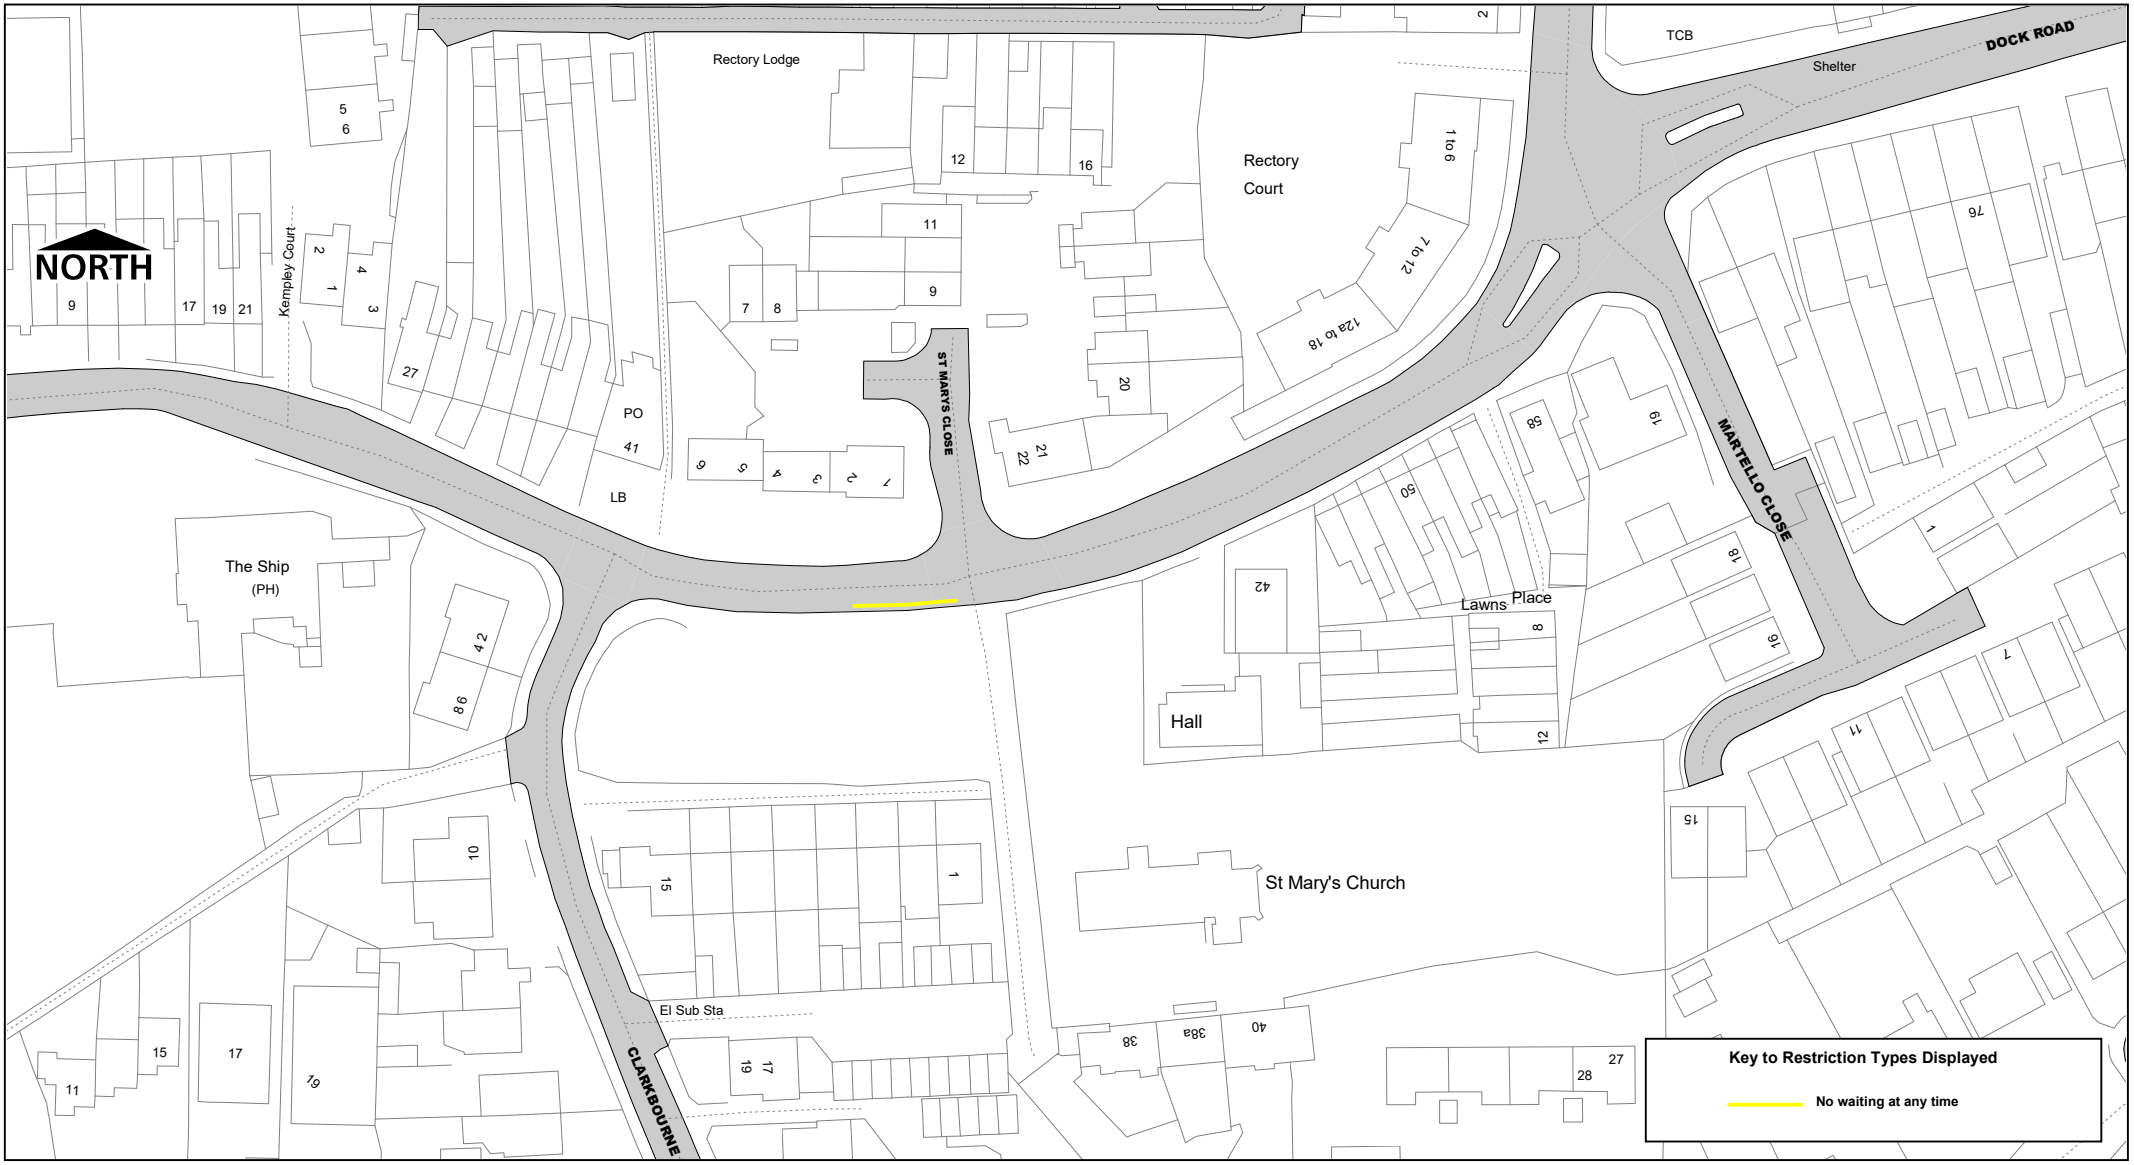

thurrock.gov.uk	
The Borough of Thurrock A126 Dock Road Grays No.2 (No Waiting At Any Time)	
SCALE	1 : 1000
DATE	22/09/2026
DRAWING No.	
DRAWN BY	