


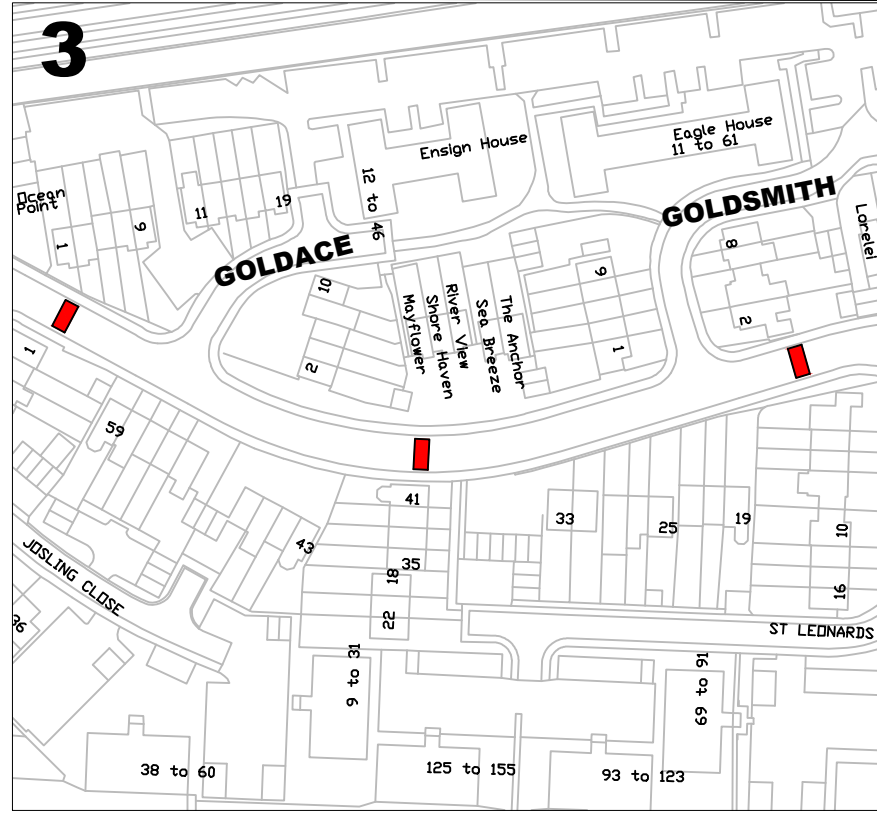


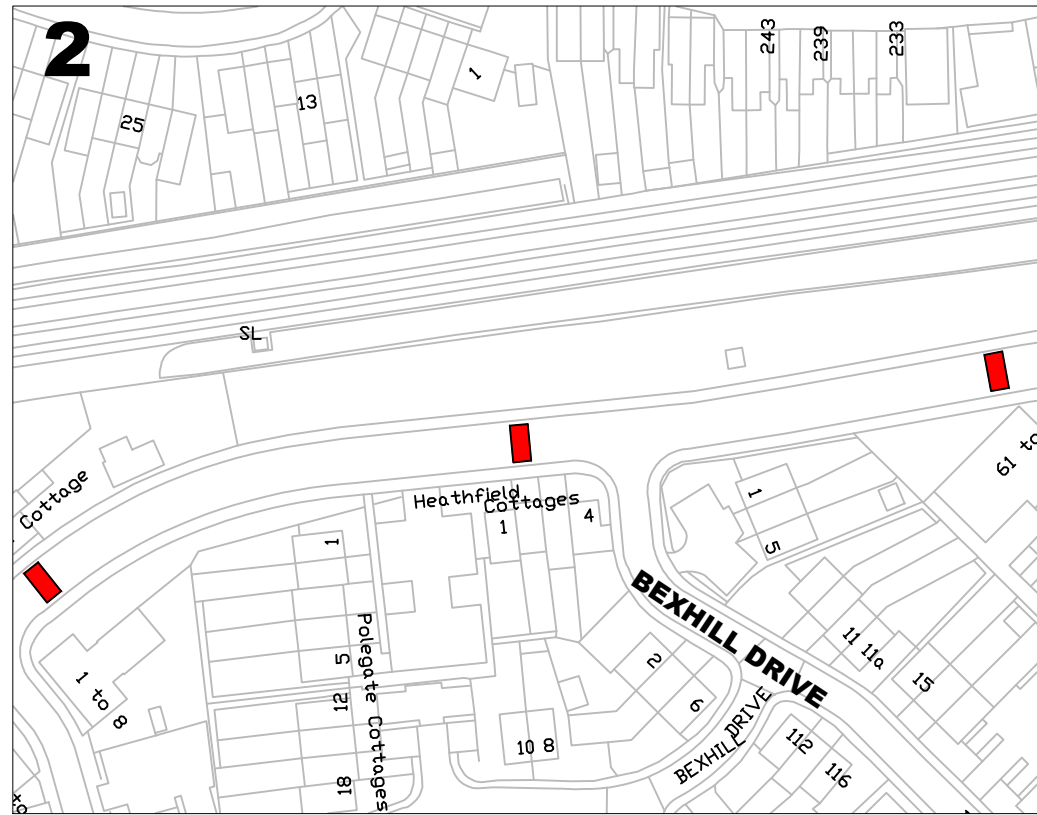

- Notes
1. ALL DIMENSIONS ARE IN METRES UNLESS OTHERWISE STATED.
 2. THIS DRAWING SHALL BE READ IN CONJUNCTION WITH THE SPECIFICATION IN VOLUME 2 'SERVICE INFORMATION' AND ASSOCIATED ANNEXES.
 3. THE CONTRACTOR IS TO MAINTAIN ACCESS TO ALL PROPERTIES AND BUSINESSES AT ALL TIMES. ALL REMAINING STREET FURNITURE AND TREES TO BE PROTECTED DURING WORKS.
 4. ALL ROAD MARKINGS TO BE IN ACCORDANCE WITH 'THE TRAFFIC SIGNS REGULATIONS AND GENERAL DIRECTIONS 2016' & 'TRAFFIC SIGNS MANUAL - CHAPTER 5: ROAD MARKINGS' AND AUTHORIZATION OF TRAFFIC SIGNS AND ROAD MARKINGS.
 5. ROAD MARKINGS SHALL BE IN THERMOPLASTIC SCREED WITH APPLIED SOLID GLASS BEADS.
 6. WHERE RETAINED ROAD MARKINGS HAVE BEEN DAMAGED BY MARKINGS REMOVAL WORKS, THEY ARE TO BE REFRESHED.

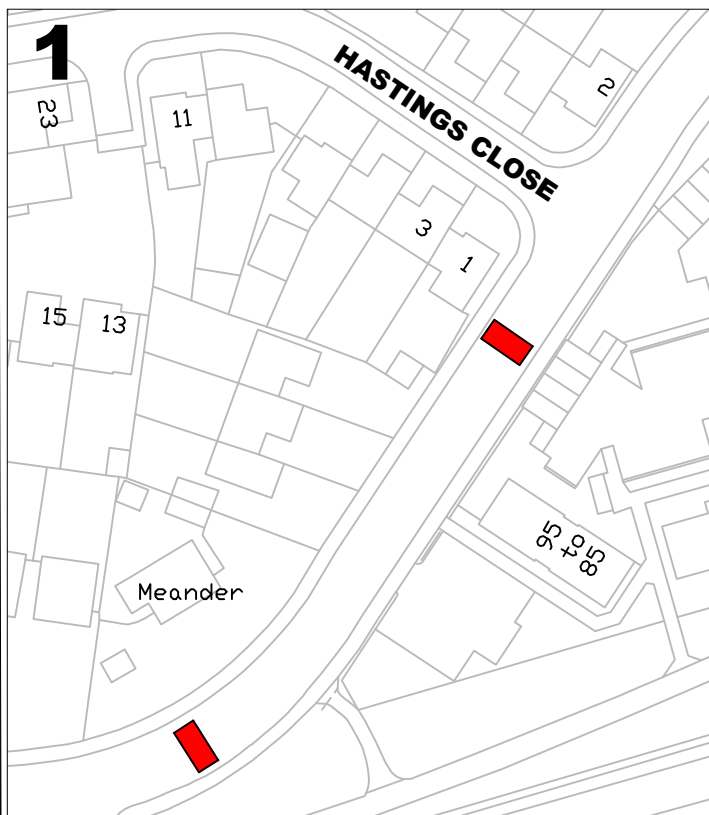

- KEY
- PROPOSED ROUND TOP SPEED HUMPS

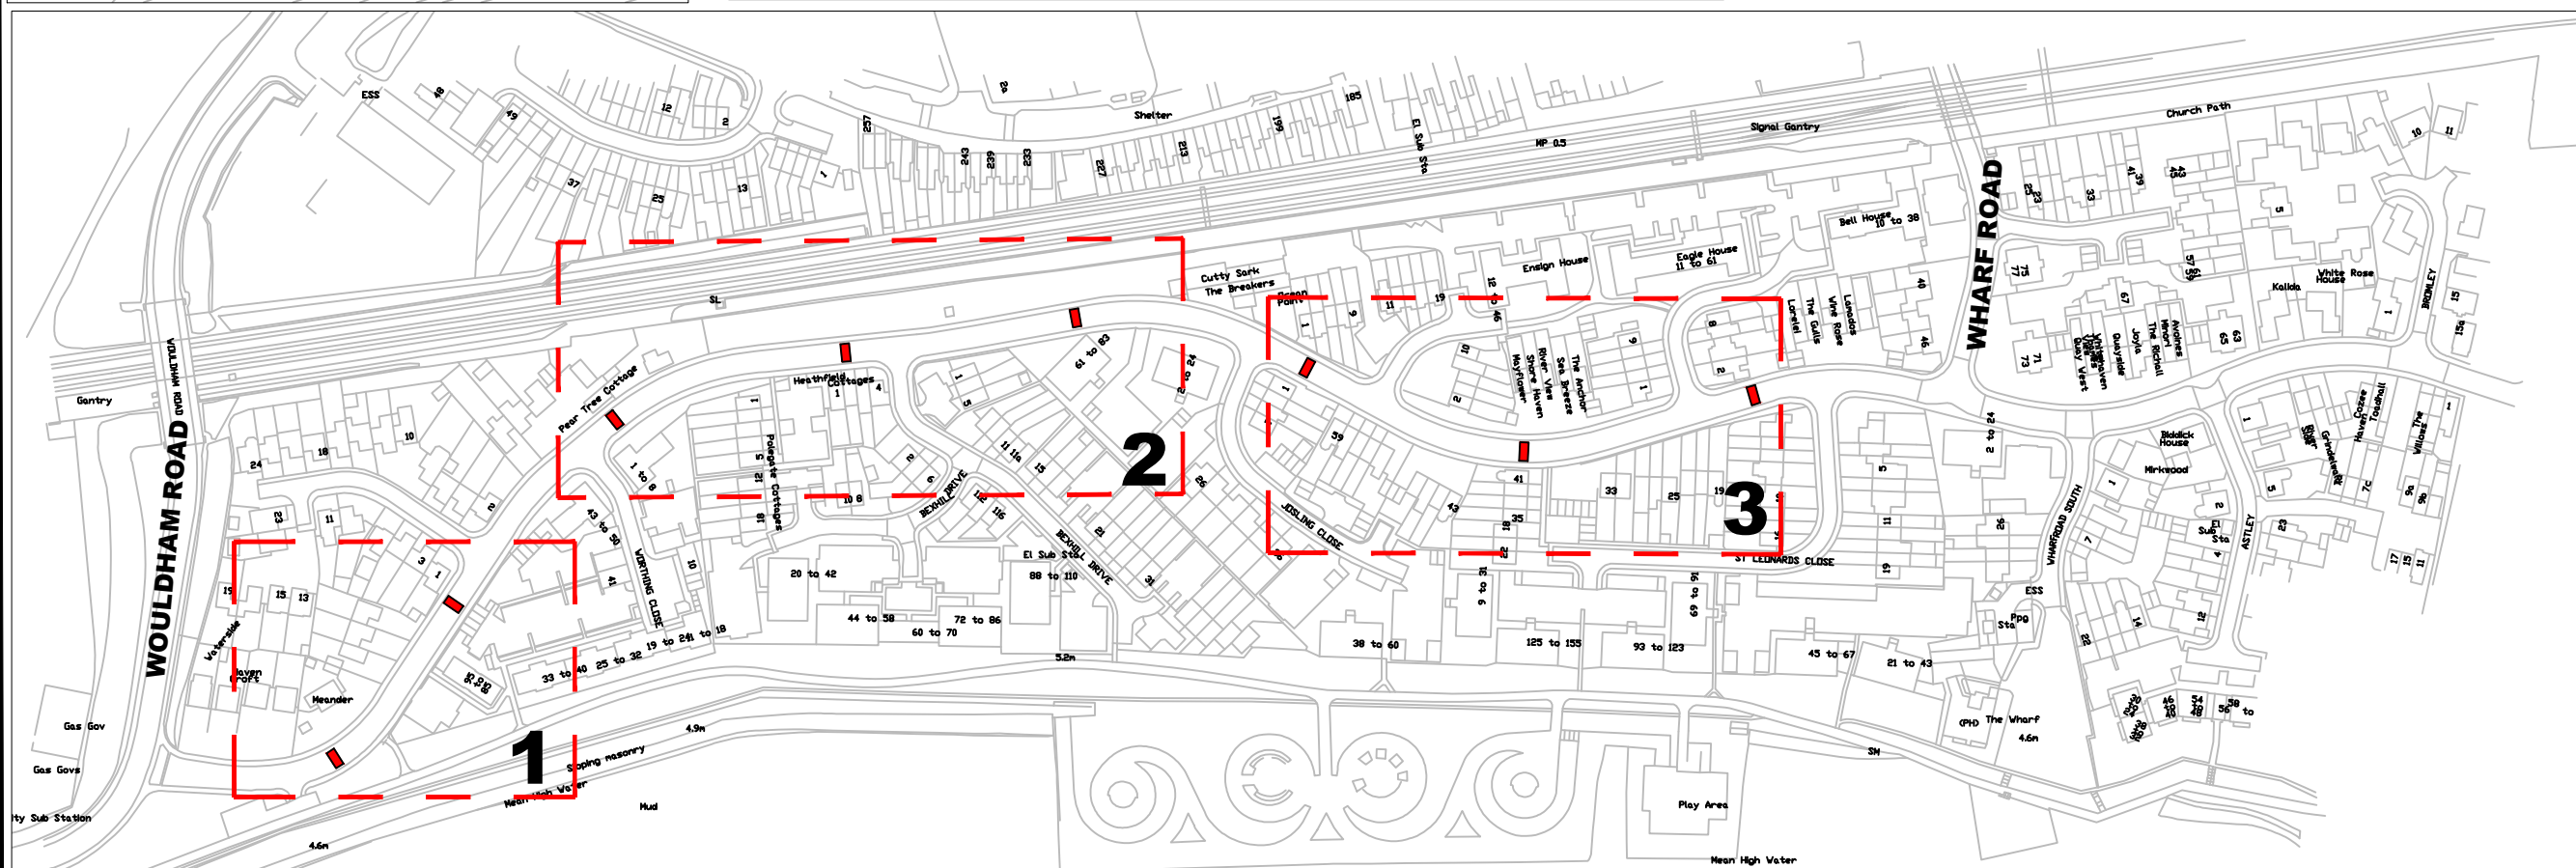

6		
5		
4		
4		
3		
2		
1	30.12.20	
Date	Revisions	Name

THURROCK COUNCIL

Transport Development
Civic Offices
New Road, Grays
Essex, RM17 6SL
Tel: 01375 652214

PROJECT:
LIP - ARGENT STREET
ARGENT STREET, GRAYS RIVERSIDE

TITLE:
CONSULTATION PLAN - SPEED HUMPS

DESIGNED:	AG	DRAWN:	AG
CHECKED:	SB/PT	APPROVED:	SB/PT
STATUS: PRELIMINARY			
DATE:	07/2026	SCALE:	N/A
DRAWING NO:	LIP-2026-GRW-AG-00	REV:	1

LOCATION PLAN VIEW - ARGENT STREET FROM ITS JUNCTION WITH WHARF RD TO WOULDHAM RD