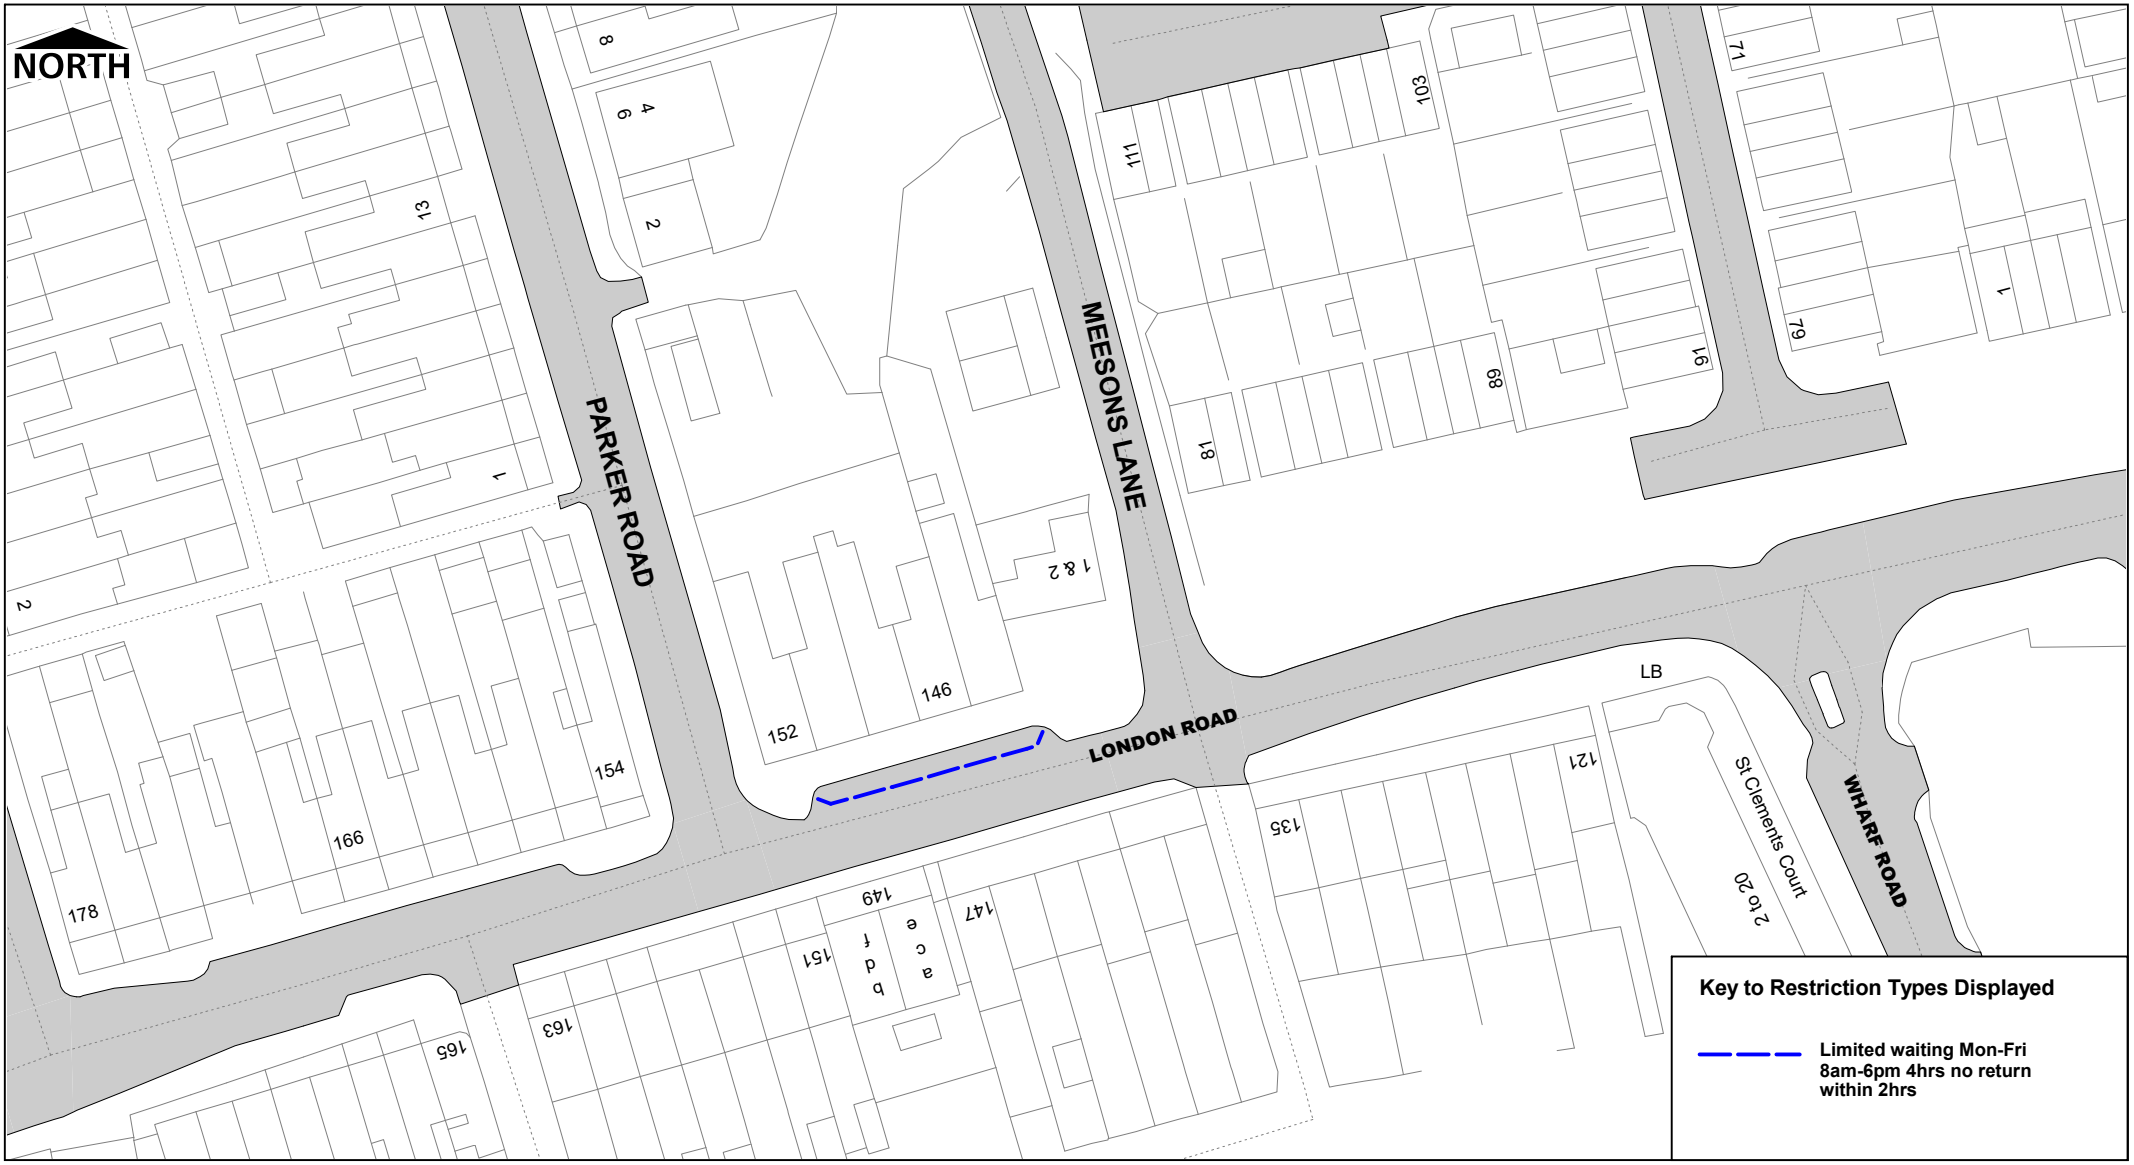


thurrock.gov.uk

The Borough of Thurrock
(London Road, West Thurrock)
(Limited Waiting Mon-Fri 8am-6pm 4 hours no return within 2 hours) Order 2026

© Crown copyright. All rights reserved
Thurrock Council
Licence No. 100025457 2026

SCALE	1 : 750
DATE	27/10/2026
DRAWING No.	Page 1 of 1
DRAWN BY	

TRAFFIC REGULATION ORDER

The Borough of Thurrock
(London Road, West Thurrock)
(Limited Waiting Mon-Fri 8am-6pm 4 hours no return within 2 hours)
Order 2026

STATEMENT of REASONS

The Council proposes to implement Limited Waiting Restrictions "Limited Waiting Mon-Fri 8am-6pm 4 hours no return within 2 hours" at the locations listed below to prevent obstruction and to maintain traffic flow on the highway.

1) The general effect of the Order would be to introduce "Limited Waiting Mon-Fri 8am-6pm 4 hours no return within 2 hours" at the following location:

    a. On the northern side of London Road for the entire length of the layby outside No. 144 – 154 London Road.

TRAFFIC REGULATION ORDER

The Borough of Thurrock
(London Road, West Thurrock)
(Limited Waiting Mon-Fri 8am-6pm 4 hours no return within 2 hours)
Order 2026

Made	00th Month 2026
Coming into force	00th Month 2026

Thurrock Borough Council in exercise of the powers under sections 1, 2, 4 and Part IV of Schedule 9 to the Road Traffic Regulation Act 1984 (hereinafter referred to as "the 1984 Act") and all other enabling powers and after consultation with the Chief Officer of Police in accordance with Part III of Schedule 9 of the 1984 Act, hereby make the following Order.

1. The Order shall come into operation on the 00th Month 2026 and may be cited as The Borough of Thurrock (London Road, West Thurrock) (Limited Waiting Mon-Fri 8am-6pm 4 hours no return within 2 hours) Order 2026.

2. Without prejudice to the validity of anything done or to any liability incurred in respect of any act or omission before the coming into operation of this Order, The Borough of Thurrock (Stopping, Waiting, Loading and On-street Parking) Order 2017 shall have effect as though:

a) Schedule 2 is amended by the replacement of the following Map Tiles:

Map Tile Ref	Revision
AM16	

To be replaced by:

Map Tile Ref	Revision
AM16	

The Common Seal of
THURROCK BOROUGH COUNCIL
was hereunto affixed this
day of 2026
in the presence of

REMOVE "DRAFT" WATERMARK WHEN SEALED

Authorised Signatory

DRAFT