
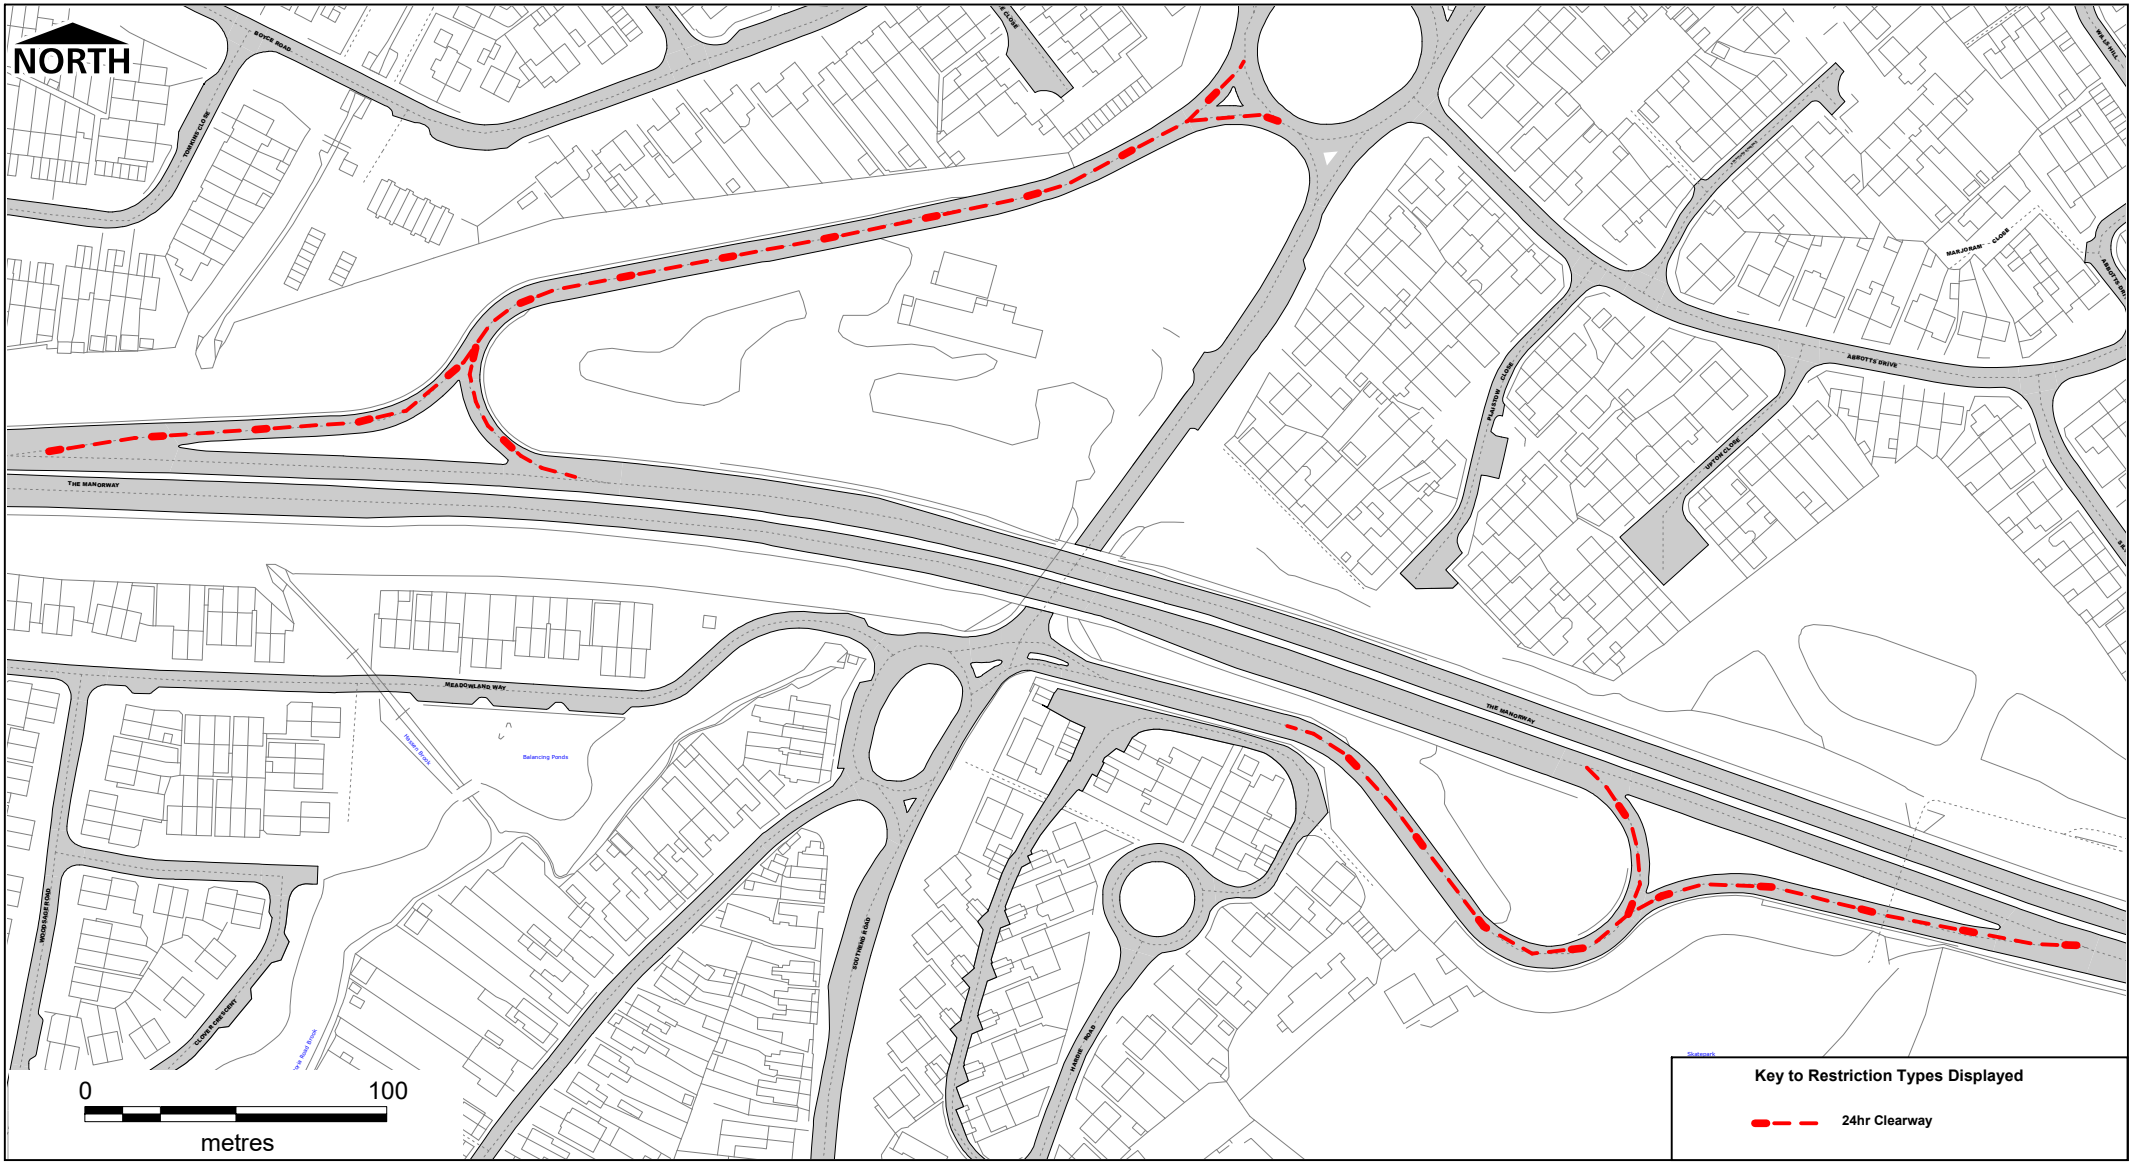


thurrock.gov.uk

The Borough of Thurrock (A1014 The Manorway, Corringham) (24 Hour Clearway) Order 2026

© Crown copyright. All rights reserved
Thurrock Council
Licence No. 100025457 2026

SCALE	1 : 2500
DATE	29/10/2026
DRAWING No.	Page 1 of 2
DRAWN BY	

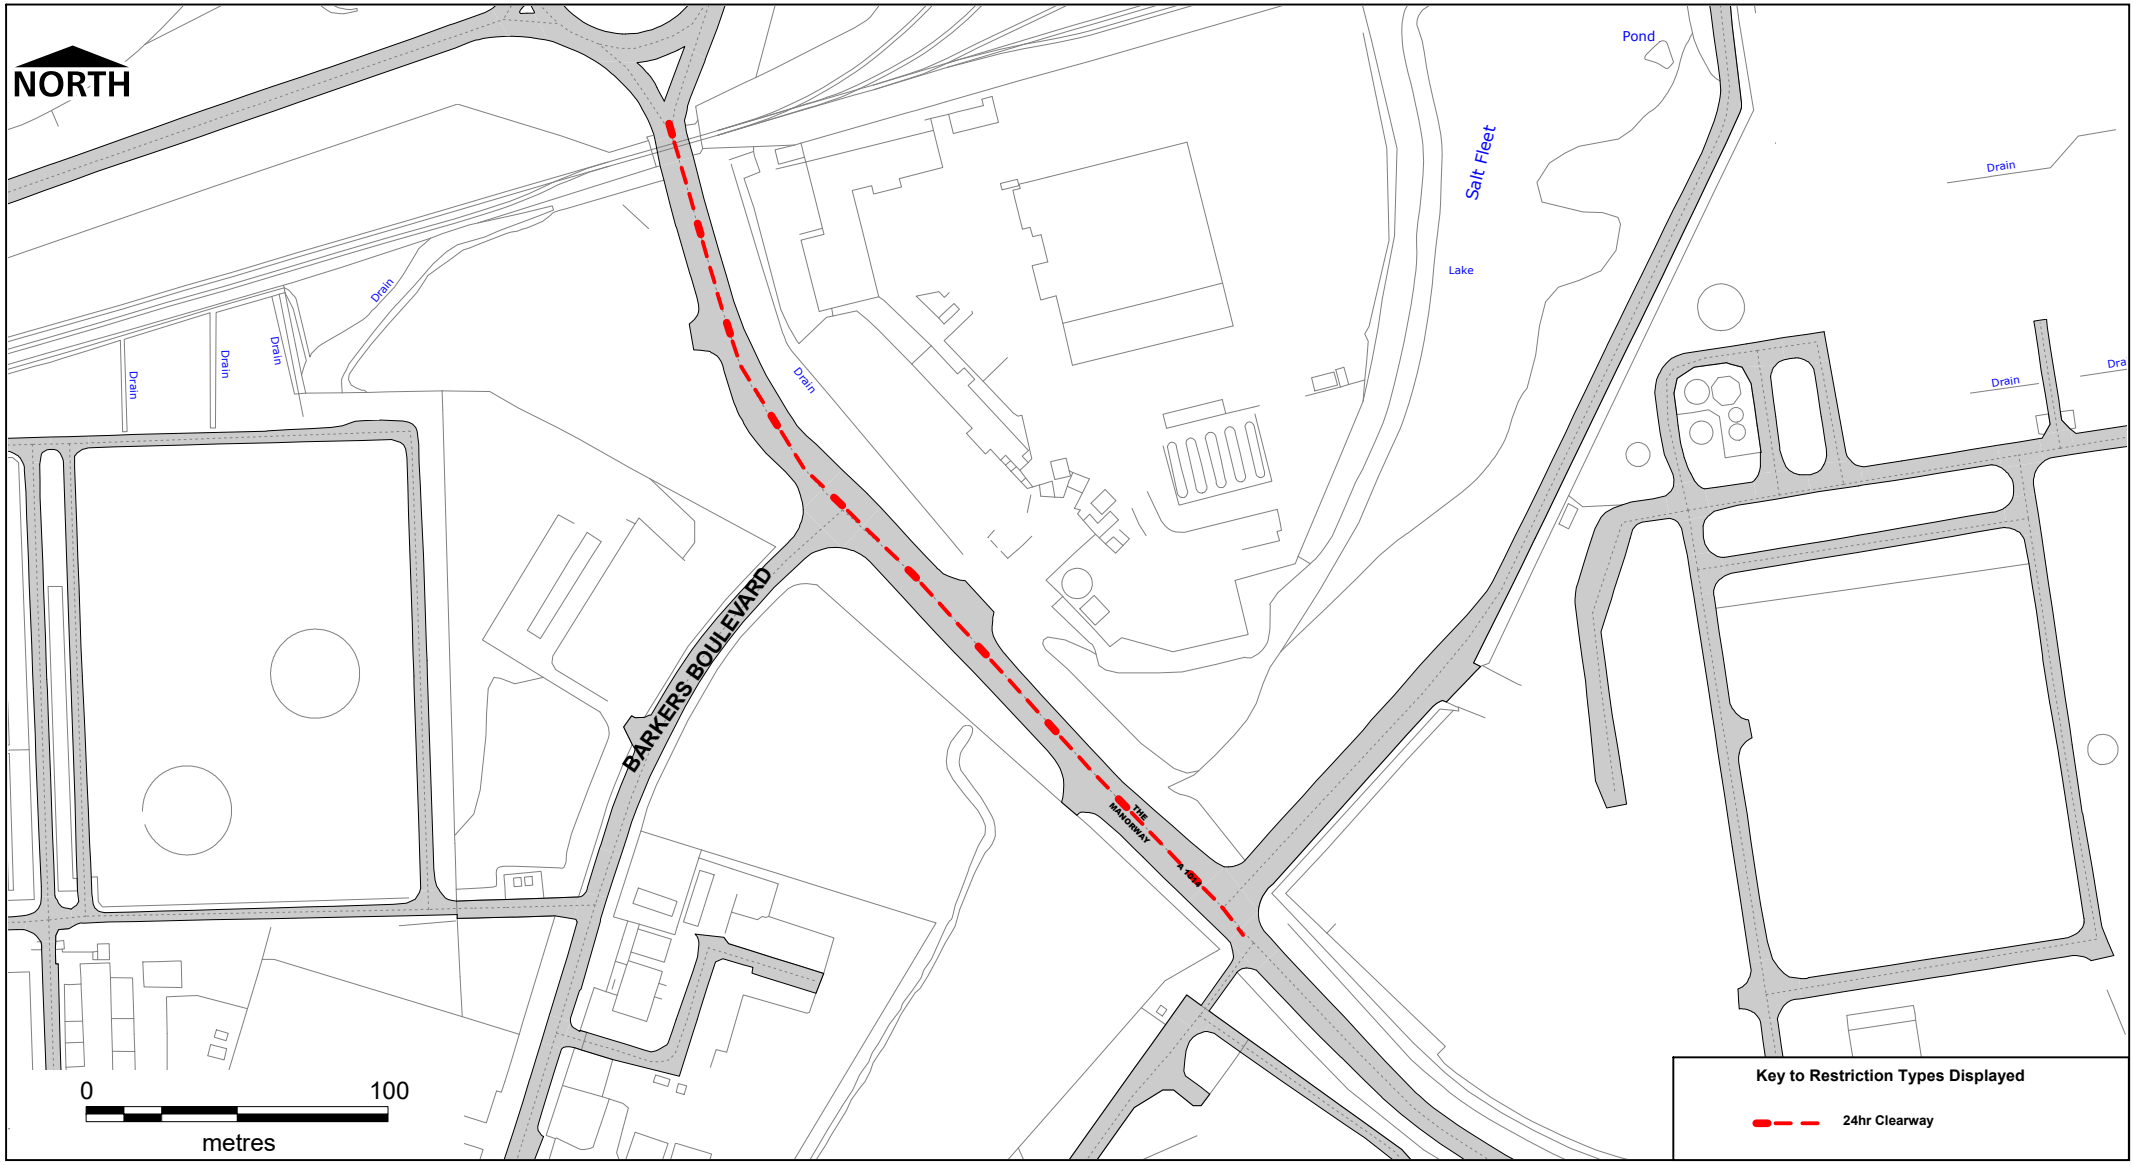

thurrock.gov.uk

The Borough of Thurrock (A1014 The Manorway, Corringham) (24 Hour Clearway) Order 2026

© Crown copyright. All rights reserved
Thurrock Council
Licence No. 100025457 2026

SCALE	1 : 2500
DATE	29/10/2026
DRAWING No.	Page 2 of 2
DRAWN BY	

TRAFFIC REGULATION ORDER

The Borough of Thurrock
(A1014 The Manorway, Corringham)
(24 Hour Clearway)
Order 2026

STATEMENT of REASONS

The Council proposes to introduce 24 Hour Clearway at the locations listed below to prevent unethical parking, obstruction and to maintain traffic flow on the highway.

i. A1014 The Manorway northern slip road to its junction with Southend Road/Dunstable Road roundabout in both directions.
ii. A1014 The Manorway southern slip road from a point 93.6m east of the junction with Southend Road/Victoria Road roundabout in both directions.
iii. A1014 The Manorway from its roundabout junction with the Coryton Oil Refinery access and Port access gates in a south easterly direction to a point 190m southeast of the southern kerb line of Barkers Boulevard in both directions.

TRAFFIC REGULATION ORDER

The Borough of Thurrock
(A1014 The Manorway, Corringham)
(24 Hour Clearway)
Order 2026

Made	00th Month 2026
Coming into force	00th Month 2026

Thurrock Borough Council in exercise of the powers under sections 1, 2, 4 and Part IV of Schedule 9 to the Road Traffic Regulation Act 1984 (hereinafter referred to as "the 1984 Act") and all other enabling powers and after consultation with the Chief Officer of Police in accordance with Part III of Schedule 9 of the 1984 Act, hereby make the following Order.

1. The Order shall come into operation on the 00th Month 2026 and may be cited as The Borough of Thurrock (A1014 The Manorway, Corringham) (24 Hour Clearway) Order 2026.

2. Without prejudice to the validity of anything done or to any liability incurred in respect of any act or omission before the coming into operation of this Order, The Borough of Thurrock (Stopping, Waiting, Loading and On-street Parking) Order 2017 shall have effect as though:

a) Schedule 2 is amended by the replacement of the following Map Tiles:

Map Tile Ref	Revision
U32	
U33	
V32	
V33	
V44	
W44	

To be replaced by:

Map Tile Ref	Revision
U32	
U33	
V32	
V33	
V44	
W44	

The Common Seal of
THURROCK BOROUGH COUNCIL
was hereunto affixed this
day of 2026
in the presence of

Authorised Signatory

DRAFT