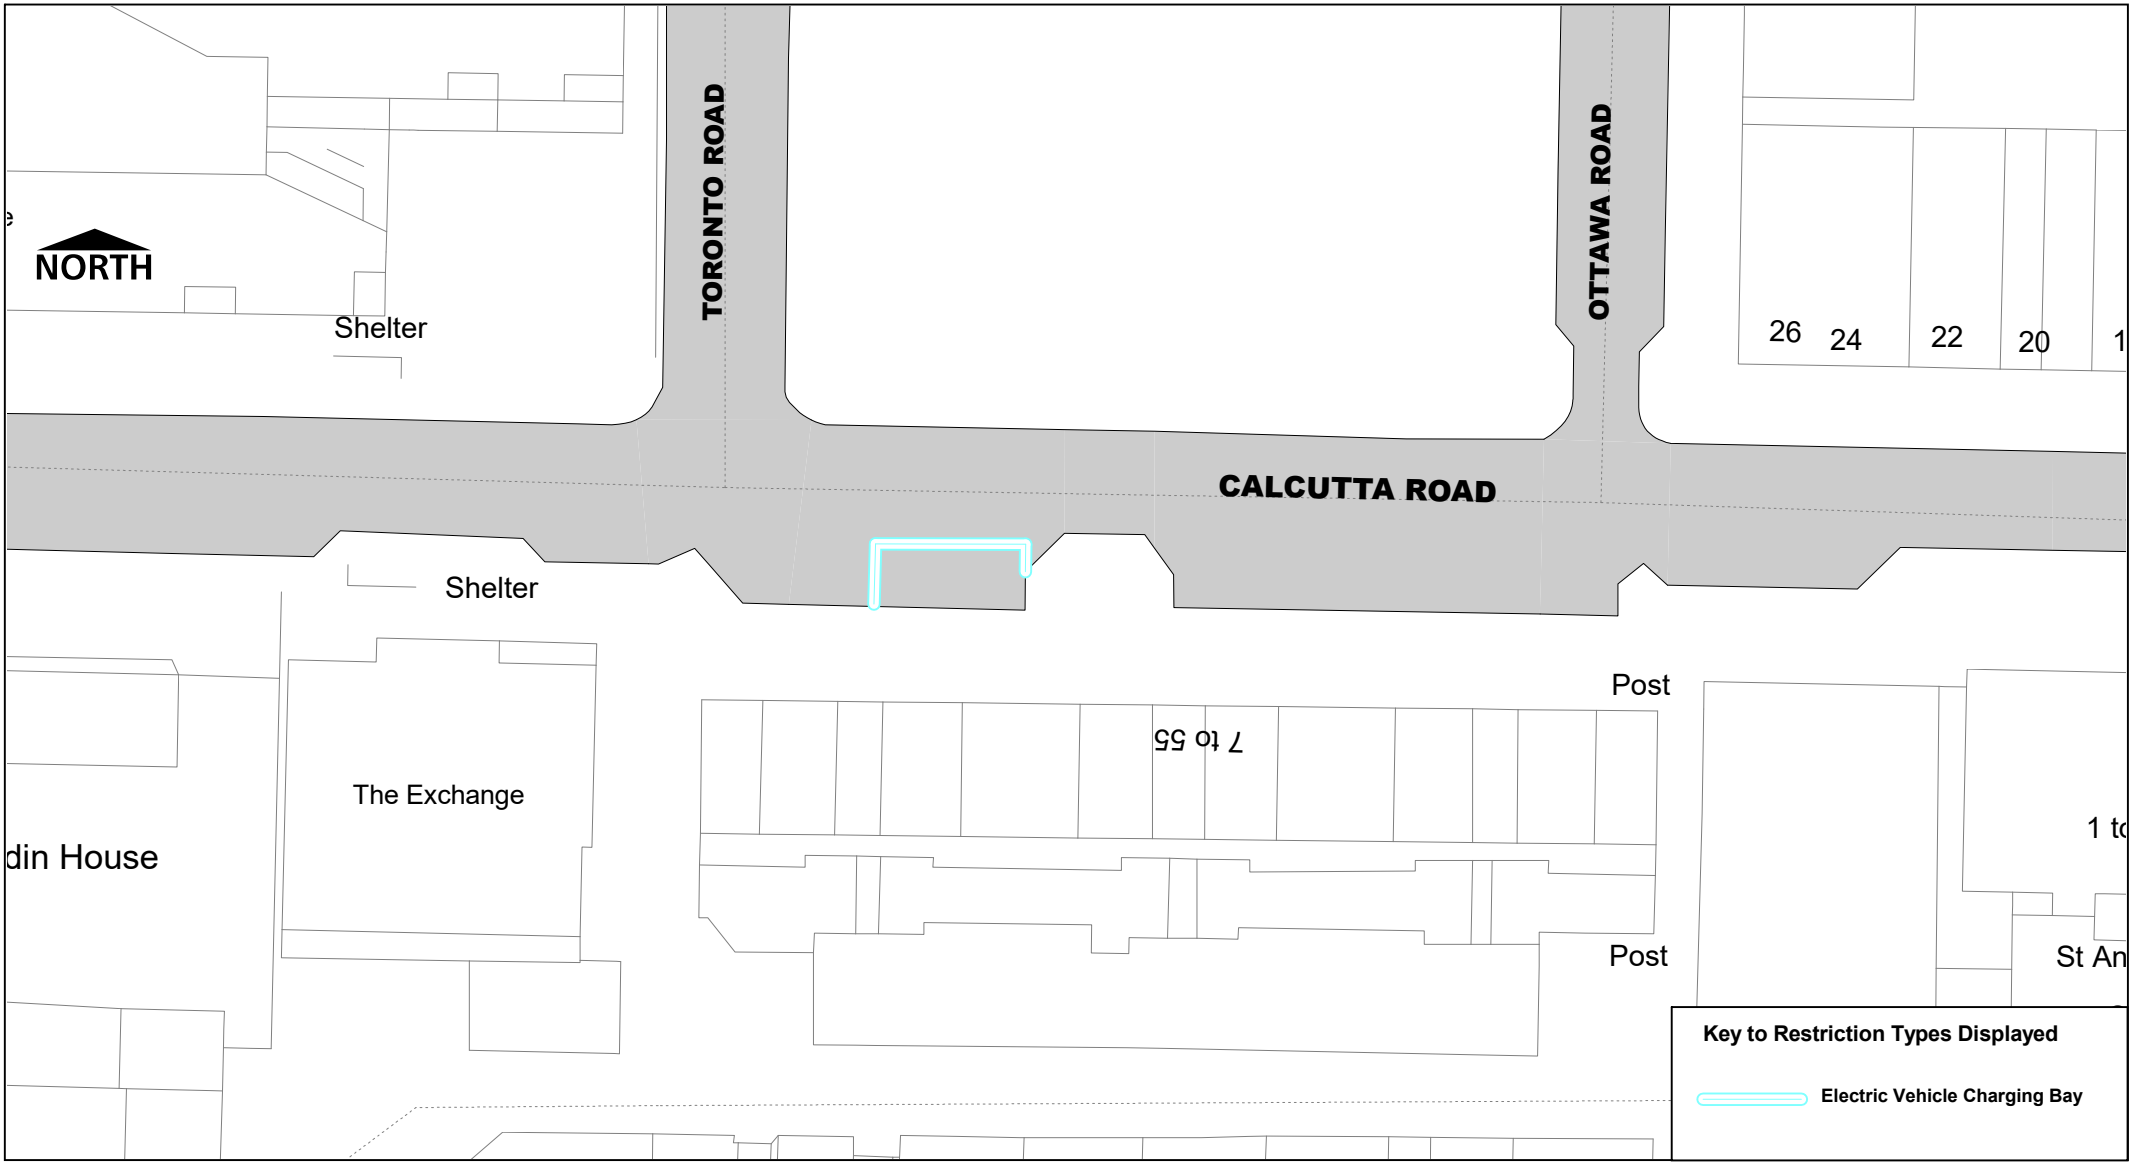

thurrock.gov.uk

The Borough of Thurrock
(Calcutta Road, Tilbury)
(On-Street Electric Vehicle Parking Places)
Order 2026

© Crown copyright. All rights reserved
Thurrock Council
Licence No. 100025457 2025

SCALE	1 : 500
DATE	19/12/2025
DRAWING No.	Page 1 of 1
DRAWN BY	